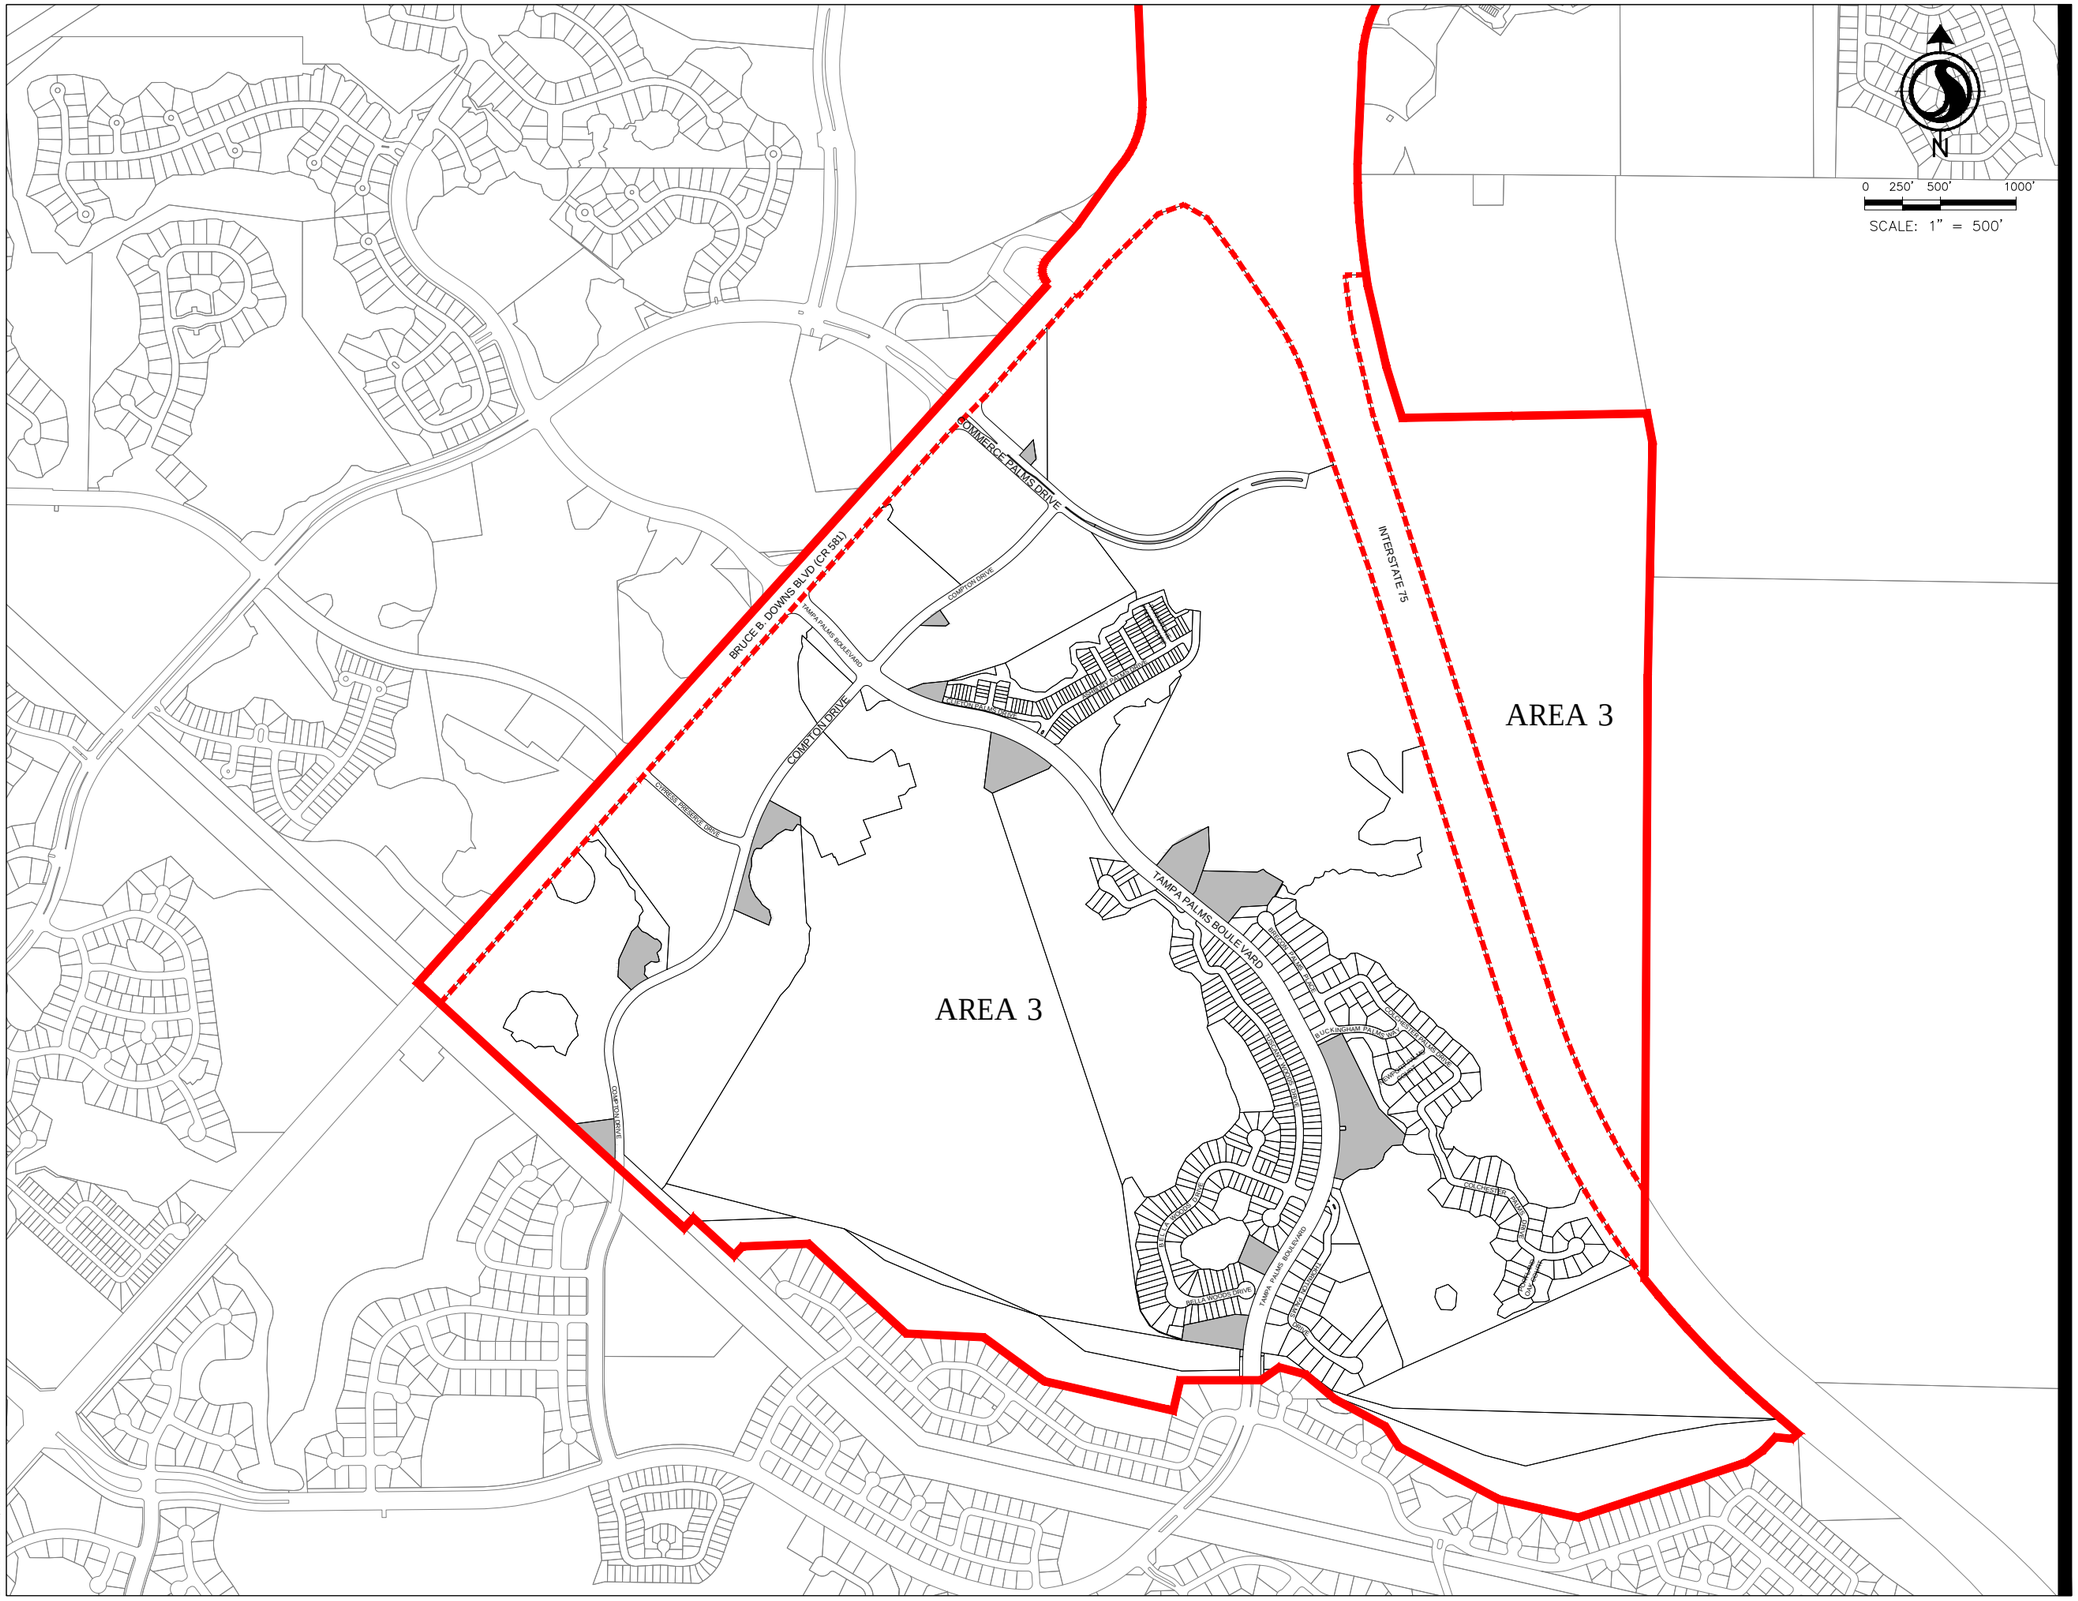

Stantec
Stantec Consulting Services Inc.
777 S. Harbour Island Blvd., Suite 600
Tampa, Florida 33602 Tel. 813.223.9500
www.stantec.com Fax. 813.223.0009
Certificate of Authorization #27013
FL Lic. # LC-C000170

Consultants

Legend

- CDD BOUNDARY
- AREA BOUNDARIES
- OWNED BY CDD

Notes

Revision	By	Appd.	YY.MM.DD

Issued	By	Appd.	YY.MM.DD

File Name: 215600123-000X01-OWNERSHIP MAP	VN Dwn.	TLS Chkd.	VN Dsgn.	17.03.02 YY.MM.DD

Permit-Seal

Client/Project

TAMPA PALMS OPEN SPACE AND TRANSPORTATION COMMUNITY DEVELOPMENT DISTRICT

Tampa, Florida

Title

OWNERSHIP MAP - AREA 3

Project No.	Scale	
215600123	1" = 500'	
Drawing No.	Sheet	Revision
X01A	1 of 3	0

V:\215\active\215600123\land_development\drawing\000-CDD\As-Built\Exhibits\215600123-000X01-Ownership Map.dwg
2017/03/03 11:01 AM By: Nurse, Vanessa