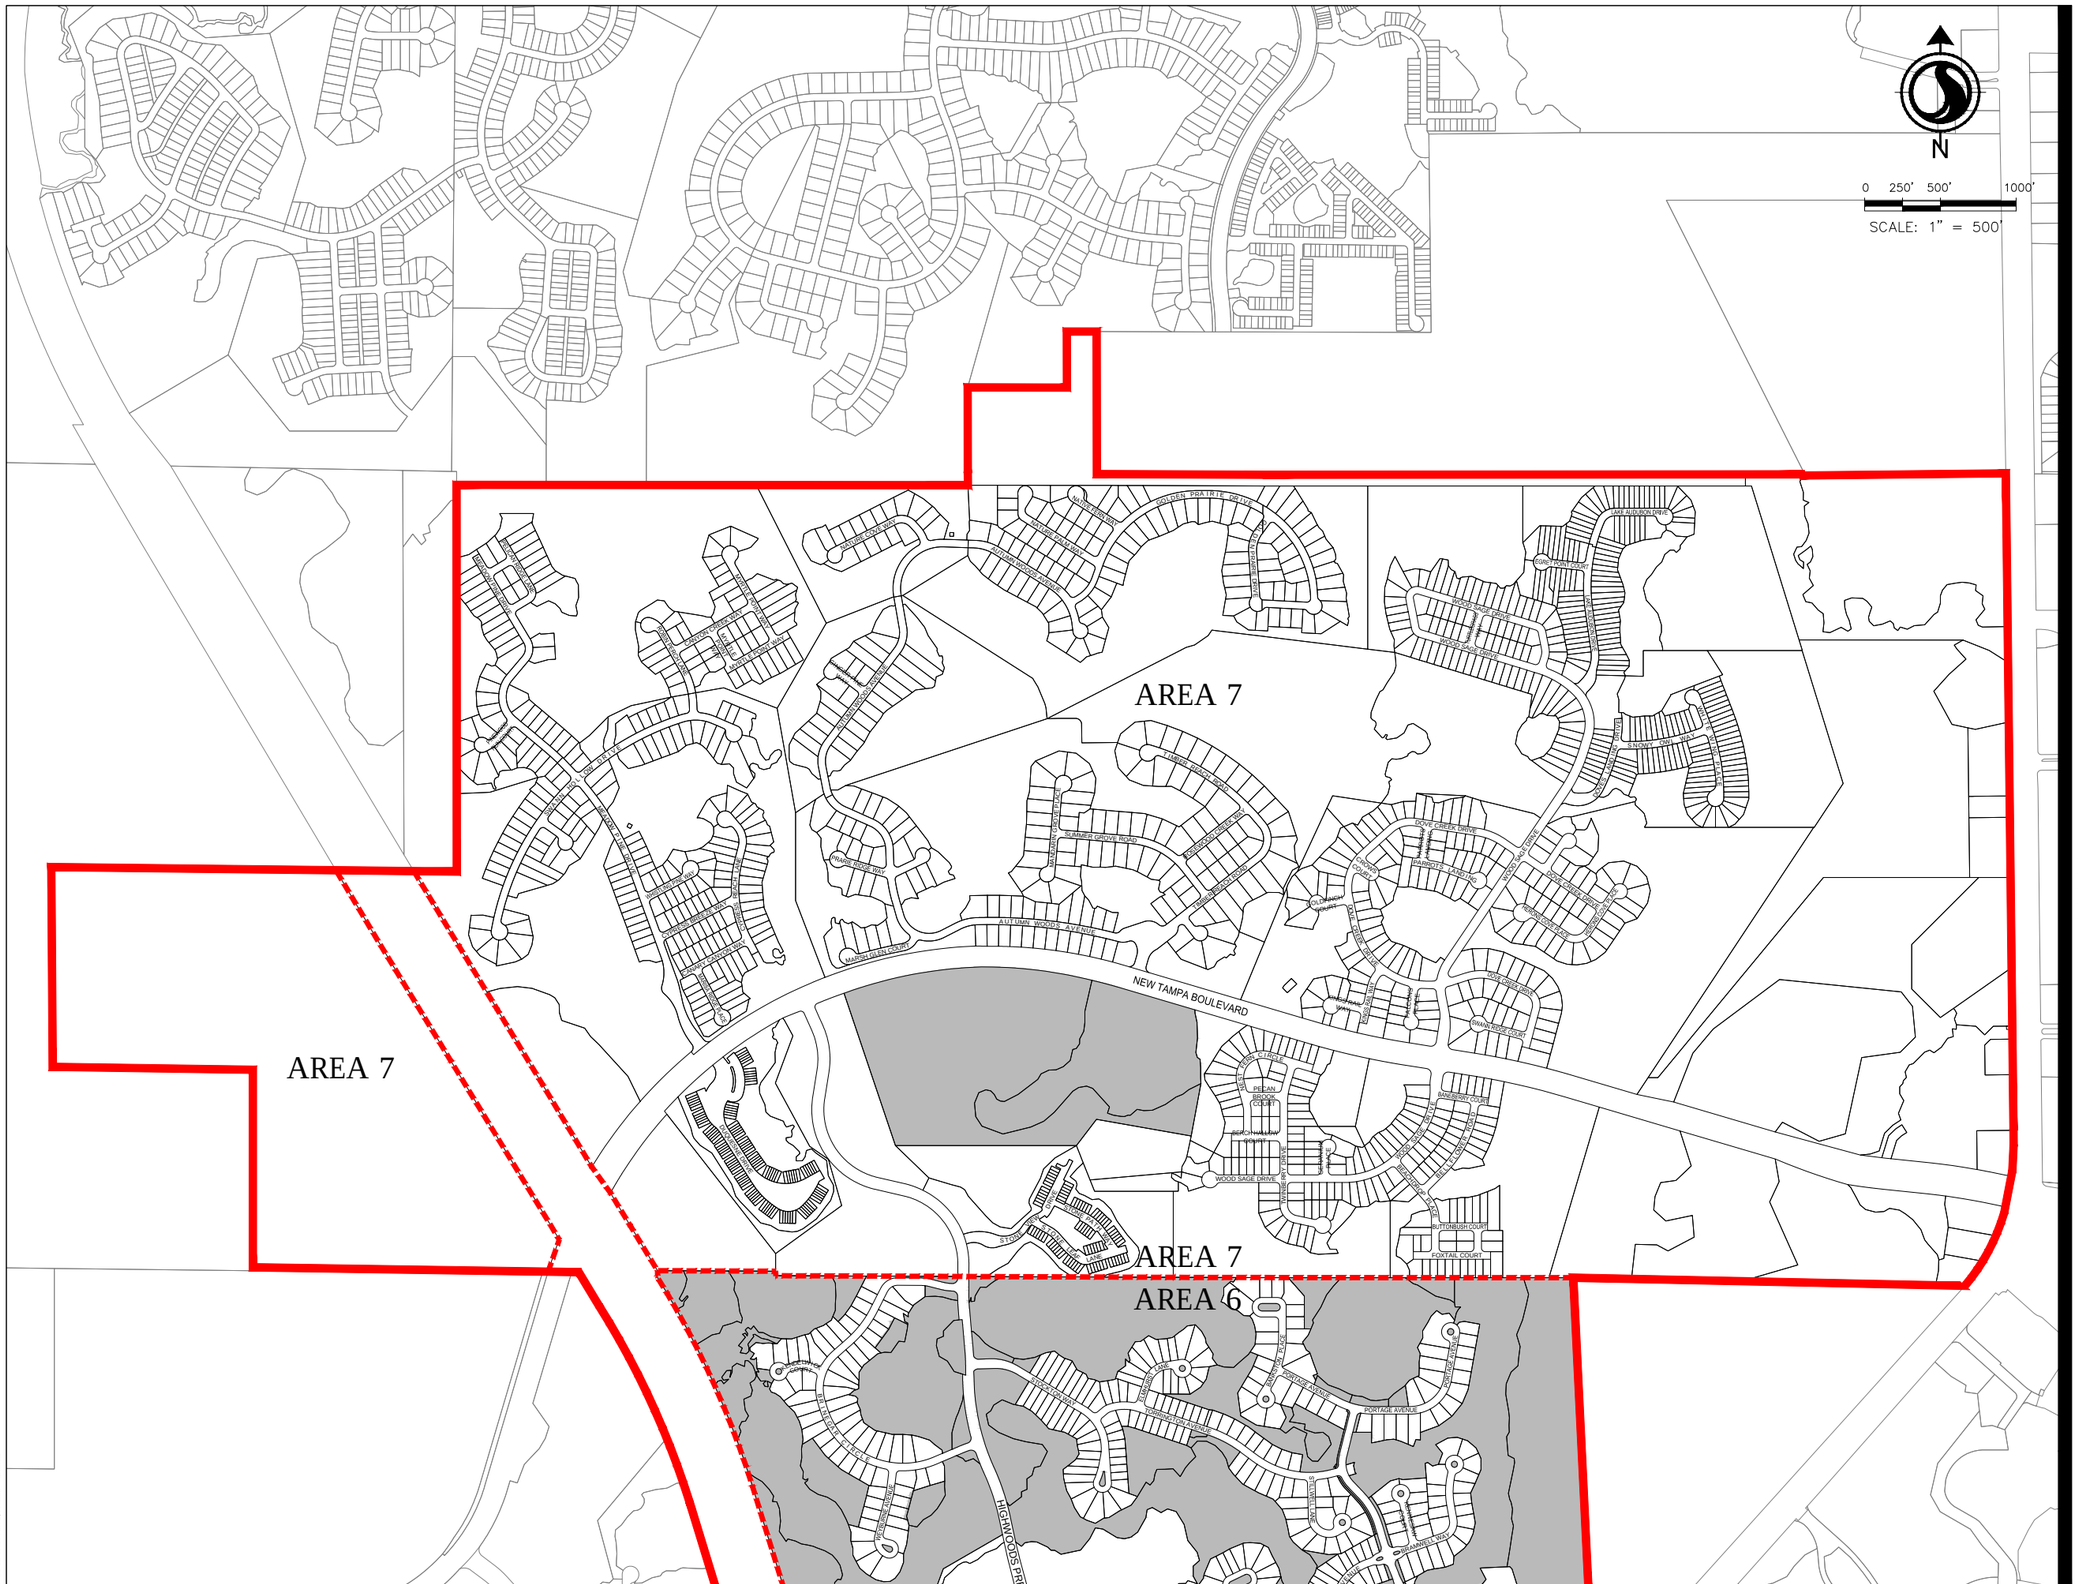

Stantec

Stantec Consulting Services Inc.
777 S. Harbour Island Blvd., Suite 600
Tampa, Florida 33602 Tel. 813.223.9500
www.stantec.com Fax. 813.223.0009

Certificate of Authorization #27013
FL Lic. # LC-C000170

Copyright Reserved

The Contractor shall verify and be responsible for all dimensions. DO NOT scale the drawing - any errors or omissions shall be reported to Stantec without delay.
The Copyrights to all designs and drawings are the property of Stantec. Reproduction or use for any purpose other than that authorized by Stantec is forbidden.

Consultants

Legend

- CDD BOUNDARY
- AREA BOUNDARIES
- OWNED BY CDD

Notes

Revision	By	Appd.	YY.MM.DD

Issued	By	Appd.	YY.MM.DD

File Name: 215600123-000X01-OWNERSHIP MAP	VN	TLS	VN	17.03.02
	Dwn.	Chkd.	Dsgn.	YY.MM.DD

Permit-Seal

Client/Project

TAMPA PALMS OPEN SPACE AND TRANSPORTATION COMMUNITY DEVELOPMENT DISTRICT

Tampa, Florida

Title

OWNERSHIP MAP - AREA 7

Project No.	Scale	
215600123	1" = 500'	
Drawing No.	Sheet	Revision
X01C	3 of 3	0

V:\2156\active\215600123\land_development\drawing\000-CDD\Active Exhibits\215600123000001-Ownership Map.dwg
2017/03/03 11:01 AM By: Nunis, Vanessa